NOT USED | 4

Scale= NTS | A-405

NOT USED | 5

Scale= 1/8" = 1'-0" | A-405

NOT USED | 3

Scale= NTS | A-405

NOT USED | 2

Scale= NTS | A-405

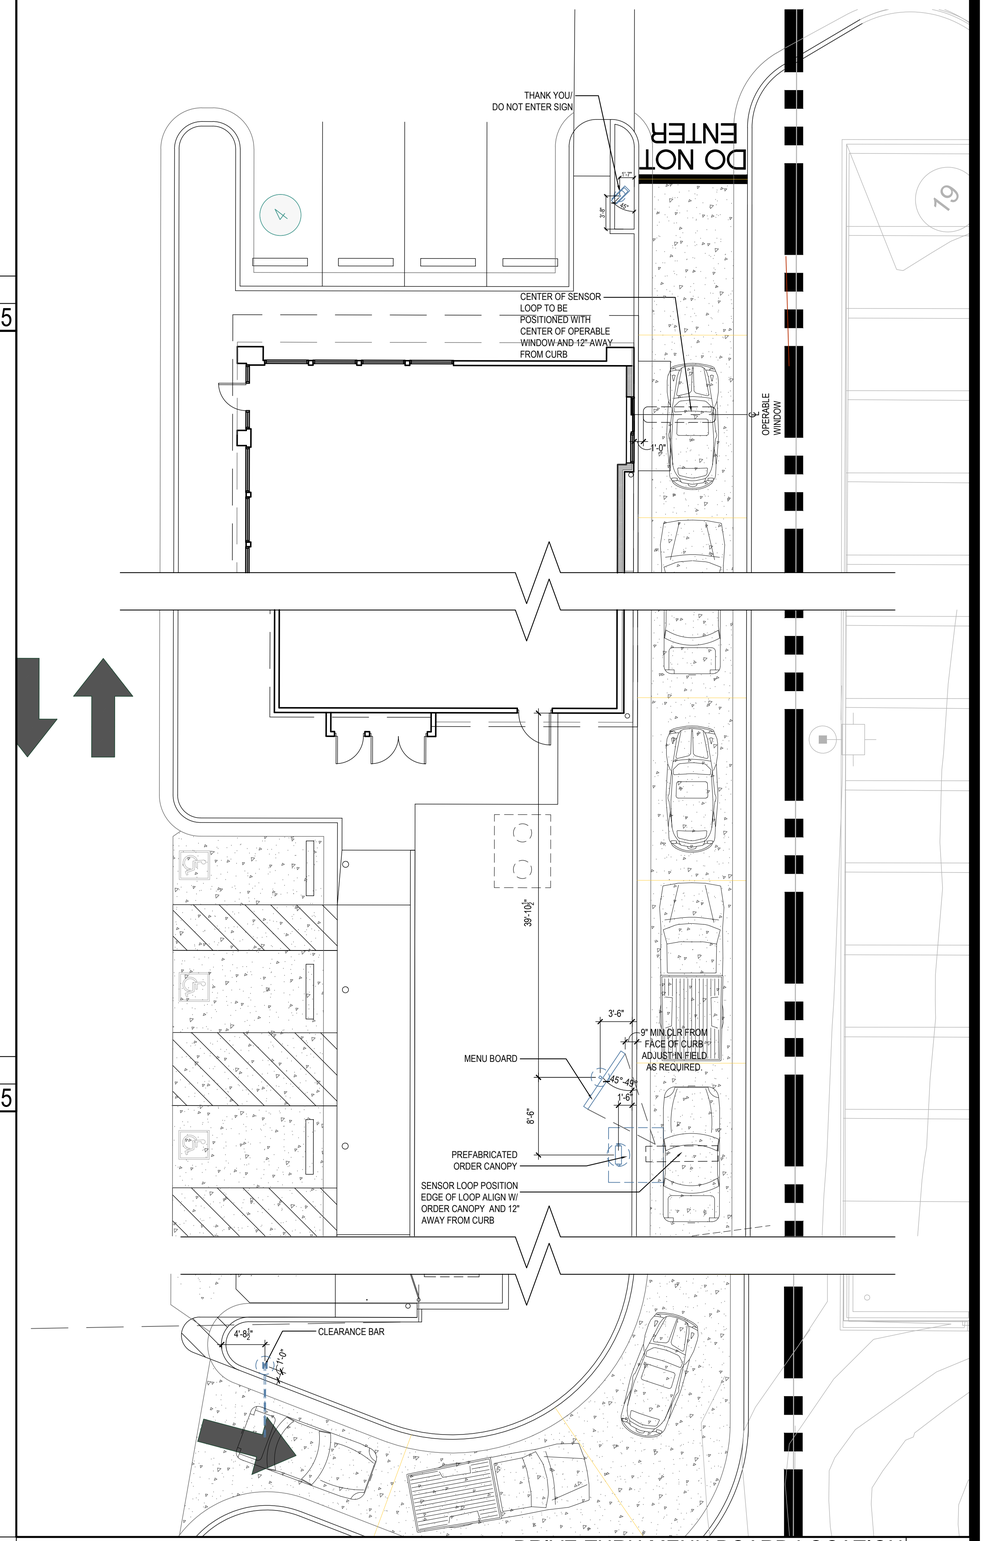

DRIVE-THRU MENU BOARD LOCATION | 1

Scale= NTS | A-405

PANDA EXPRESS, INC.
1683 Walnut Grove Ave.
Rosemead, California
91770
Telephone: 626.799.9898
Facsimile: 626.372.8288

All ideas, designs, arrangement and plans indicated or represented by this drawing are the property of Panda Express Inc. and were created for use on this specific project. None of these ideas, designs, arrangements or plans may be used by or disclosed to any person, firm, or corporation without the written permission of Panda Express Inc.

REVISIONS:

ISSUE DATE:

1ST	SITE PLAN REVIEW	02-16-21
2ND	PERMIT/BID SET	04-09-21

DRAWN BY: KB

PANDA PROJECT #: S8-22-D8193
PANDA STORE #: -
ARCH PROJECT #: 20044.021

STATE OF OHIO
HENRY C. KLOVER
10175
REGISTERED ARCHITECT
Henry Klover, License #10175
EXPIRATION NOV 3 1 2021

hckloverarchitect
8813 PENROSE LANE, SUITE 400
LENEXA, KS 66219
ph: 913.649.8181 • fx: 913.649.1275

PANDA EXPRESS
TRUE WARM & WELCOME
1485 MAIN ST.
HAMILTON, OH 45013

A-405

ARCHITECTURAL DETAILS
DRIVE THRU