GENERAL NOTES:

HARDIE BOARD TO BE ATTACHED WITH CONCEALED FASTENERS PER MANUFACTURERS SPECIFICATIONS

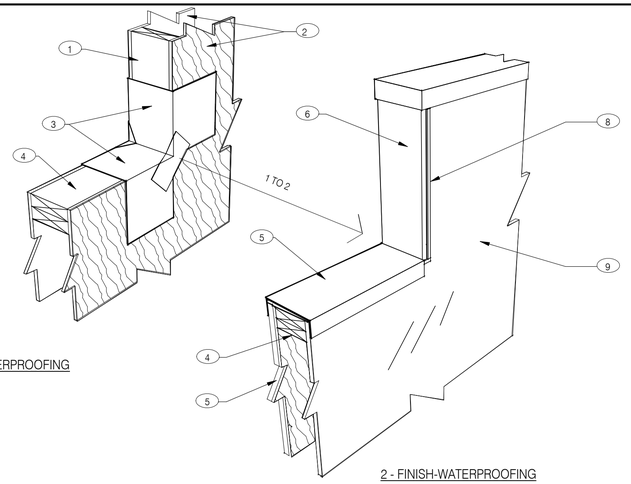

1 - PRE-WATERPROOFING

2 - FINISH-WATERPROOFING

NOTES

1. 2X WOOD STUDS
2. PLYWOOD SUBSTRATE FOR EXTERIOR WALLS
3. FLASHING TAPE AT ALL VERTICAL PARAPET TRANSITIONS. EXTEND TAPE 12" OUTWARD AND UPWARD FROM CORNER AS SHOWN. LAP CORNERS WITH ANGLED TAPE AS SHOWN TO INSURE FULL COVERAGE AT CORNERS
4. DOUBLE 2X TOP PLATE.
5. PAINTED 24 GAUGE PARAPET COPING. SLOPE 1/4:1 TOWARDS ROOF WITH FIBER CANT STRIPS UNDER COPING. LAP FRONT AND BACK EDGE 2" DOWN VERTICAL FACE. LAP EXPOSED COPING EDGE EXPOSED ENDS AT VERTICAL PARAPET TRANSITION.
6. WRAP EXTERIOR FINISH MATERIAL ONTO VERTICAL FACE OF PARAPET TRANSITION, SEE EXTERIOR ELEVATIONS.
7. EXTERIOR FINISH MATERIAL AS NOTED ON EXTERIOR ELEVATIONS ON SHEET A4.0
8. TERMINATION BAR AT VERTICAL TRANSITION OF EXTERIOR FINISH MATERIAL AND MEMBRANE ROOFING. SEAL VERTICAL GAP BETWEEN TERMINATION BAR AND EXTERIOR FINISH PER ROOFING MANUFACTURER SPECIFICATIONS.
9. PVC ROOFING MEMBRANE ON BACKSIDE OF PARAPET.

IMPORTANT : ONLY FASTEN PARAPET COPING ALONG THE FRONT AND BACK VERTICAL EDGE. NEVER ON TOP OF COPING.

PARAPET CAP & TRANSITION 1" = 1'-0" | 14

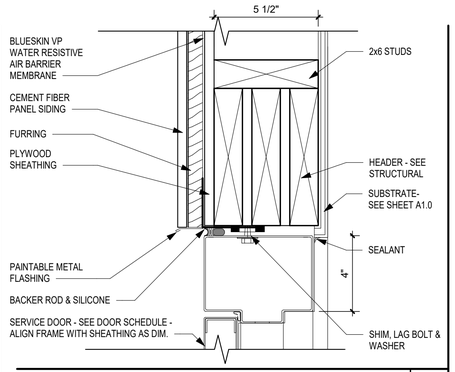

SERVICE DOOR HEAD - SIDING 3" = 1'-0" | 9

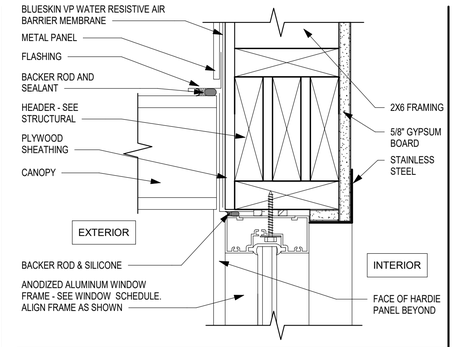

CANOPY AT METAL SIDING 3" = 1'-0" | 5

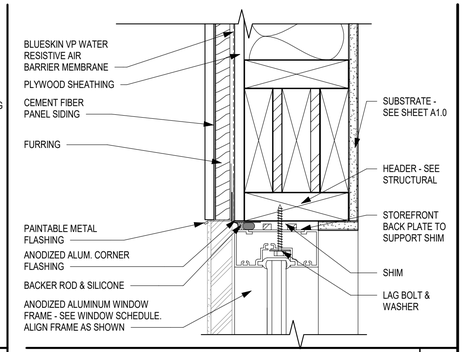

ALUM SF HEAD - SIDING 3" = 1'-0" | 1

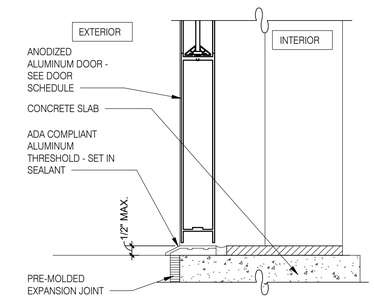

STOREFRONT DOOR SILL 3" = 1'-0" | 10

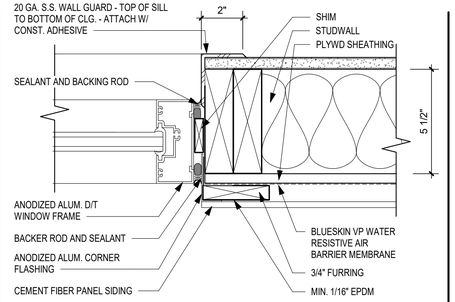

NOTE: SEE DETAIL 16/A6.1 FOR ADDITIONAL INFORMATION REGARDING WATER PROOFING AT AND NEAR WINDOWS / DOORS

DT WINDOW JAMB 3" = 1'-0" | 6

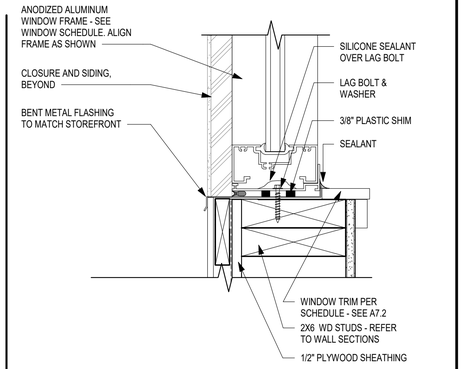

ALUM SF SILL - SIDING 3" = 1'-0" | 2

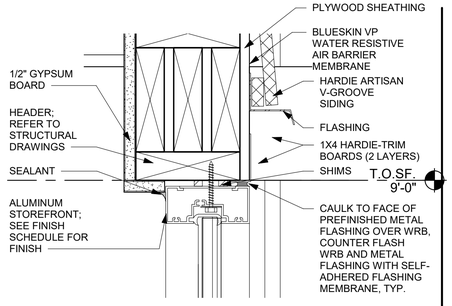

WINDOW HEAD AT PATIO 3" = 1'-0" | 19

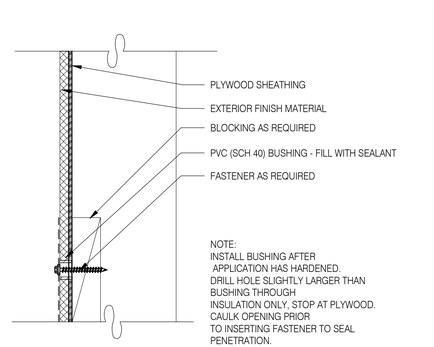

CONNECTION THRU EXIST. FINISH 1" = 1'-0" | 11

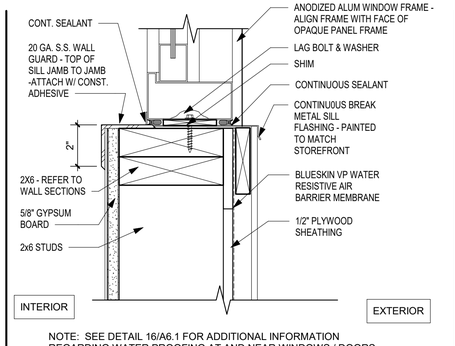

NOTE: SEE DETAIL 16/A6.1 FOR ADDITIONAL INFORMATION REGARDING WATER PROOFING AT AND NEAR WINDOWS / DOORS

DT WINDOW SILL - SIDING 3" = 1'-0" | 7

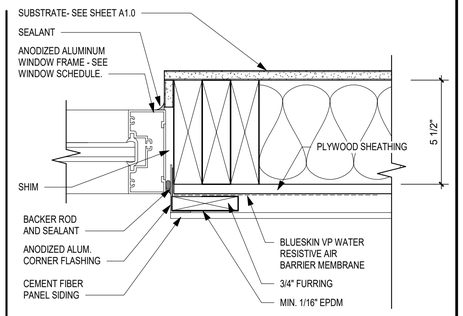

NOTE: SEE DETAIL 16/A6.1 FOR ADDITIONAL INFORMATION REGARDING WATER PROOFING AT AND NEAR WINDOWS / DOORS

ALUM SF JAMB - SIDING 3" = 1'-0" | 3

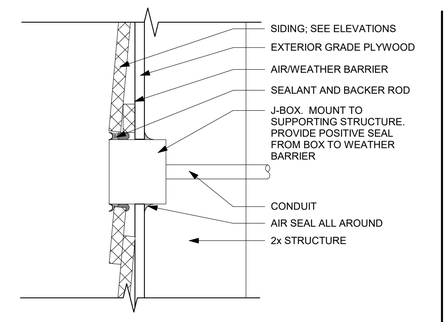

CO2 FILL-J BOX - SIDING 3" = 1'-0" | 20

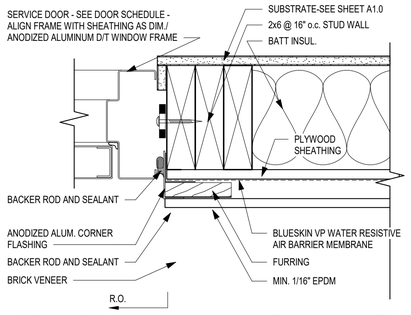

NOTE: SEE DETAIL 16/A6.1 FOR ADDITIONAL INFORMATION REGARDING WATER PROOFING AT AND NEAR WINDOWS / DOORS

SERVICE DOOR JAMB - SIDING 3" = 1'-0" | 16

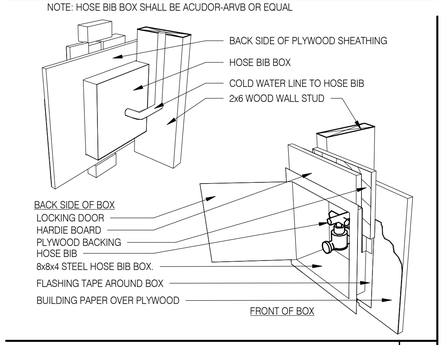

HOSE BIB BOX 3" = 1'-0" | 12

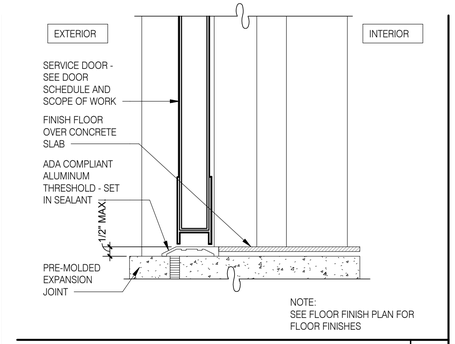

THRESHOLD @ SERVICE DOOR 3" = 1'-0" | 8

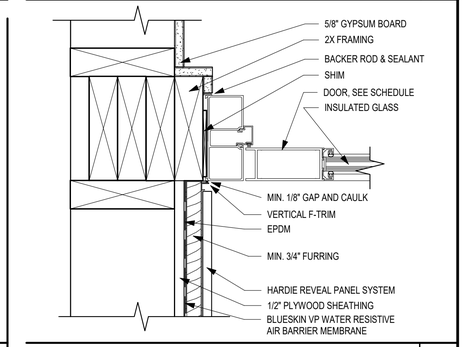

ALUM ENTRY DOOR JAMB 3" = 1'-0" | 4

C:\Users\cwood\Documents\22204 Spears Creek_CWood(MR)24 .rvt

CAUTION: IF THIS SHEET IS NOT 22"x34" IT IS A REDUCED PRINT

PROJECT #22204

NRD national restaurant designers
ARCHITECTS & ENGINEERS
7208 Acc Blvd. 2nd Floor Raleigh NC 27617
phone: 919.544.0087 fax: 919.544.9339
A Division of LMHT Associates

BRYAN L. JONES REGISTERED ARCHITECT No. 9852 SOUTH CAROLINA

05.19.22

STATE OF SOUTH CAROLINA LMHT ASSOCIATES, P.A. Morrisville, NC No. C84006 REGISTERED ARCHITECTS

	DATE	REMARKS

CONTRACT DATE:	03/31/2022
BUILDING TYPE:	END. MED 40
PLAN VERSION:	SEPT. 2021
BRAND DESIGNER:	
SITE NUMBER:	315669
ENTITY NUMBER:	458169
PA/PM:	Approver
DRAWN BY.:	
JOB NO.:	22204

ENDEAVOR 2.0
SPEARS CREEK CHURCH RD
(BY LIBERTY RIDGE DRIVE)
SOUTH CAROLINA 29229

TACO BELL

ENDEAVOR 2.0
CONSTRUCTION DETAILS DOOR/WINDOW

A6.1

PLOT DATE: 5/18/2022 2:22:04 PM