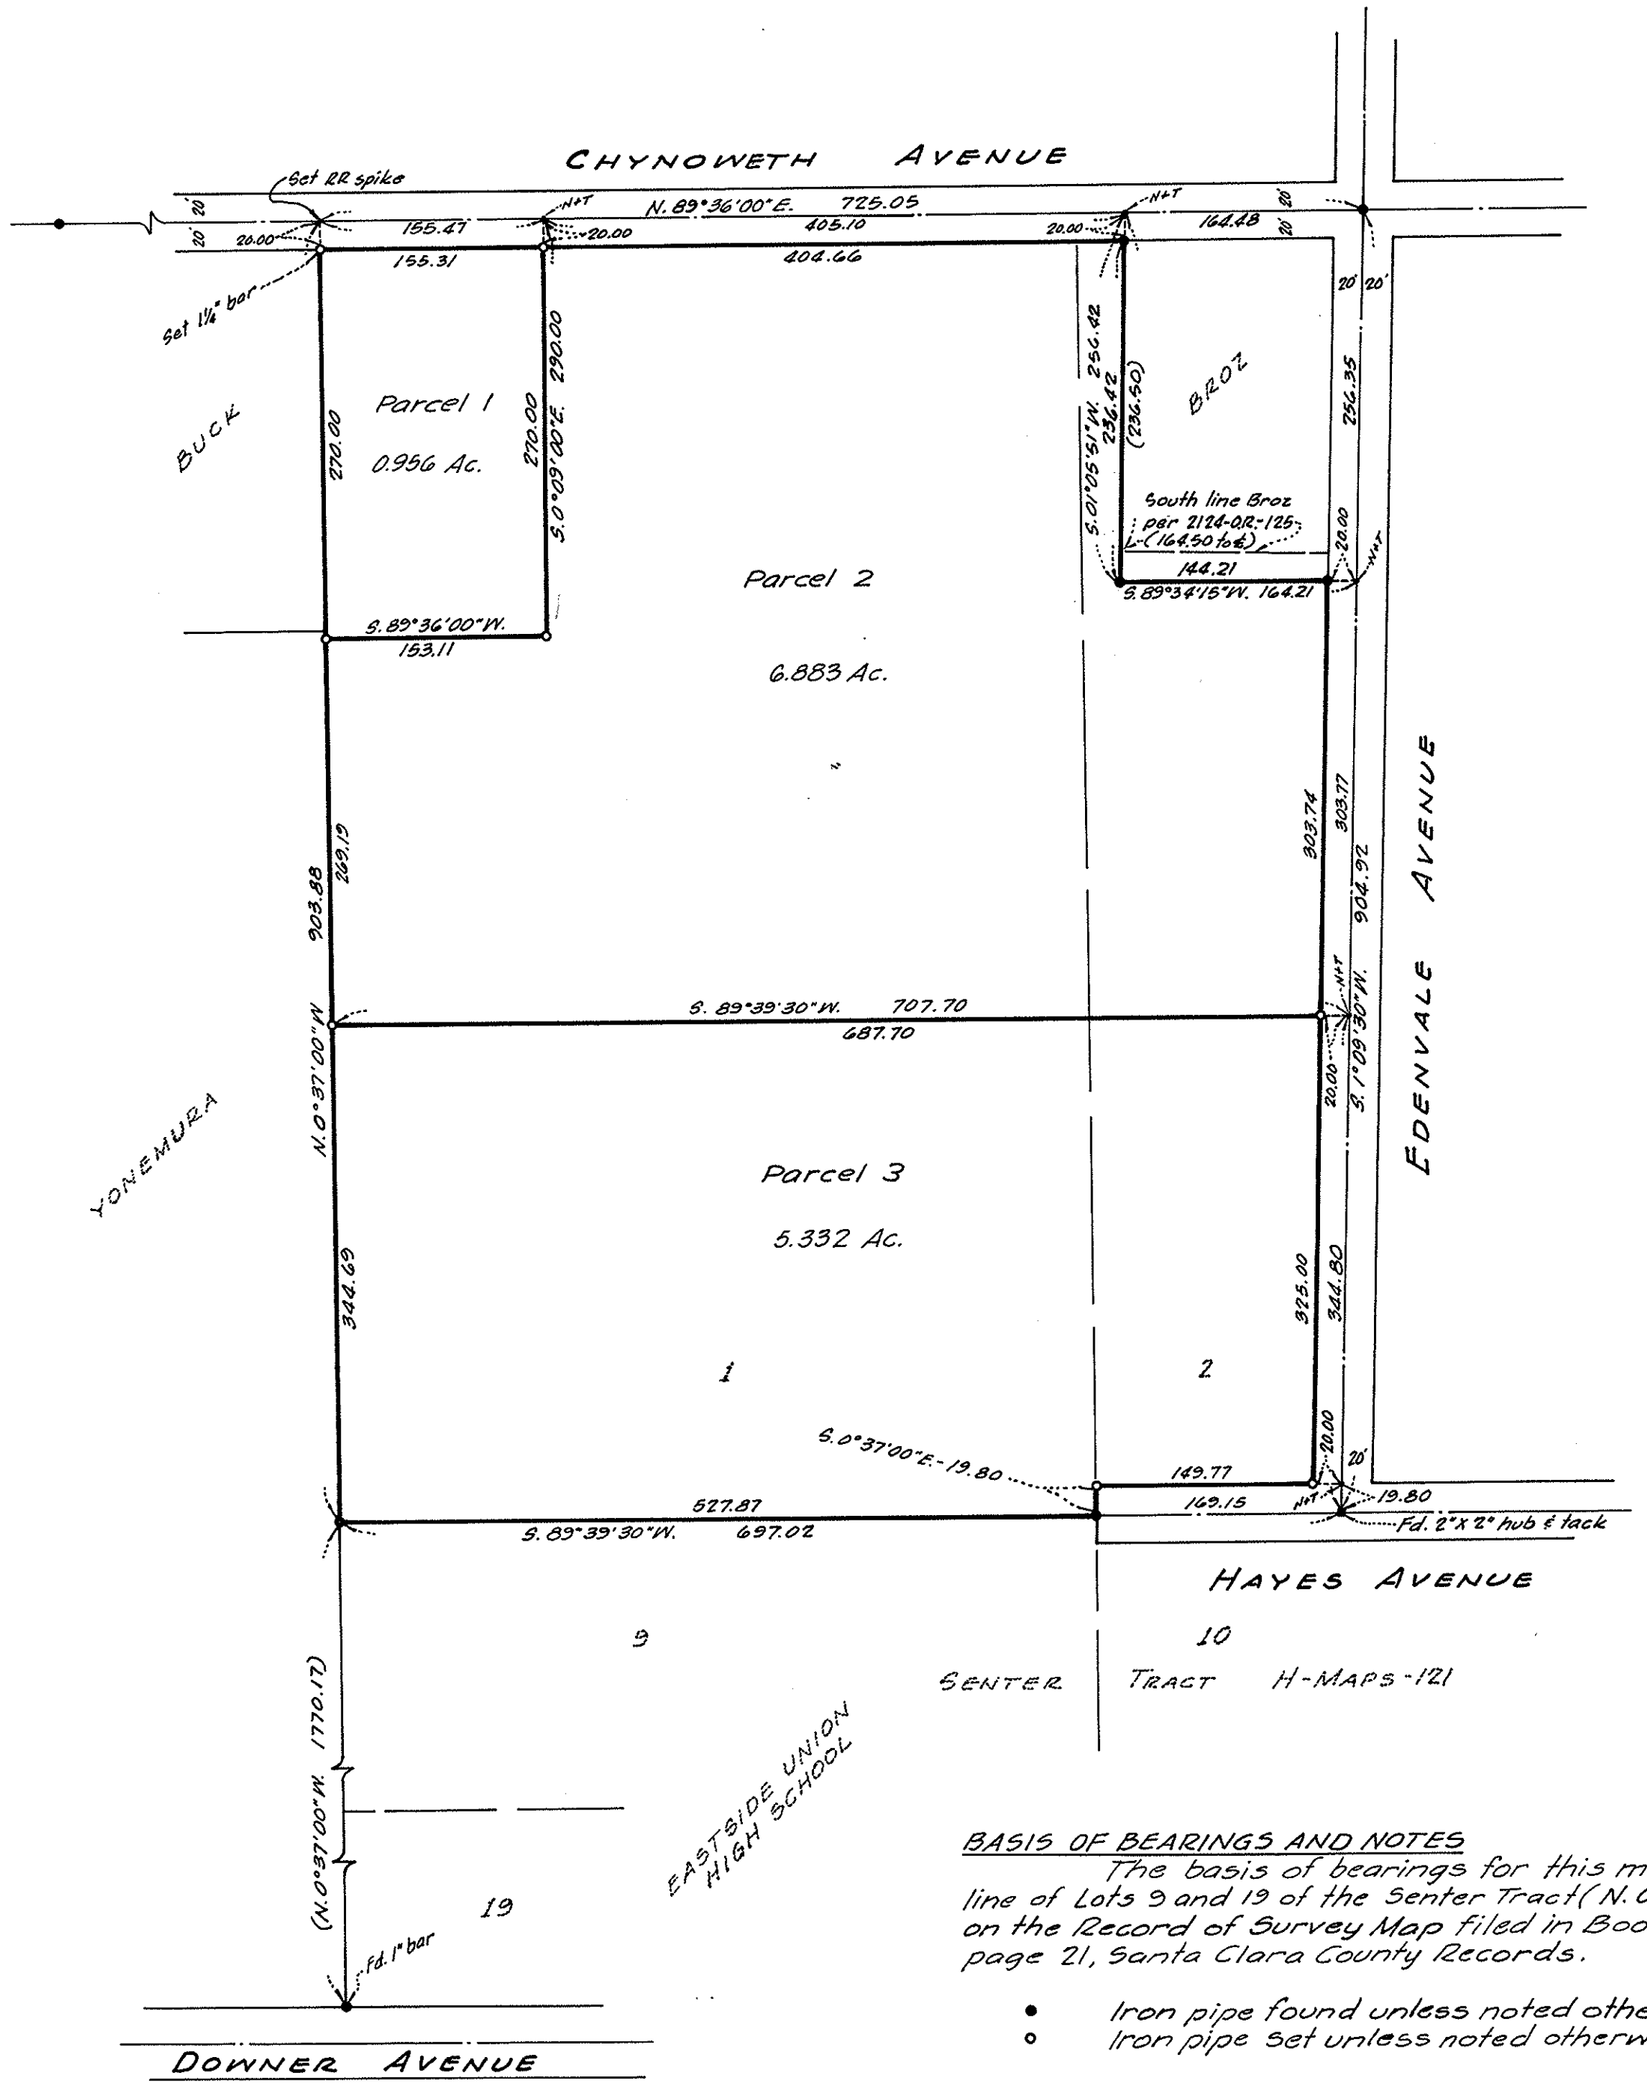

BASIS OF BEARINGS AND NOTES

The basis of bearings for this map is the westerly line of Lots 9 and 19 of the Senter Tract (N. 0°37'00"W) as shown on the Record of Survey Map filed in Book 141 of Maps at page 21, Santa Clara County Records.

- ● Iron pipe found unless noted otherwise
- ○ Iron pipe set unless noted otherwise

SURVEYOR'S CERTIFICATE

This map correctly represents a survey made by me or under my direction in conformance with the requirements of the Land Surveyors Act at the request of Guy U. Smith in January, 1964.

Park L. Verner, L.S. No. 2372

COUNTY SURVEYOR'S CERTIFICATE

This map has been examined for conformance with the requirements of the Land Surveyors Act this 16th day of April, 1964.

James T. Pott
County Surveyor

By Deputy Warren A. Larson

2611791

COUNTY RECORDER'S CERTIFICATE

Filed for record this 16th day of April, 1964, at 1:20 P.M. in Book 177 of Maps at page 7, Santa Clara County Records at the request of Park L. Verner.

$5.00

Paul R. Teilh
County Recorder

By Deputy A Meridier

RECORD OF SURVEY

OF THE LANDS OF

GUY U. SMITH ET AL

CONSISTING OF LOT 1 AND A PORTION OF LOT 2

SENTER TRACT

SANTA CLARA COUNTY, CALIFORNIA

SCALE: 1" = 100'

JANUARY, 1964

VERNER, HILBY & DUNN
CIVIL ENGINEERS & SURVEYORS
SAN JOSE, CALIFORNIA

1600-35

177/7

177/7

7