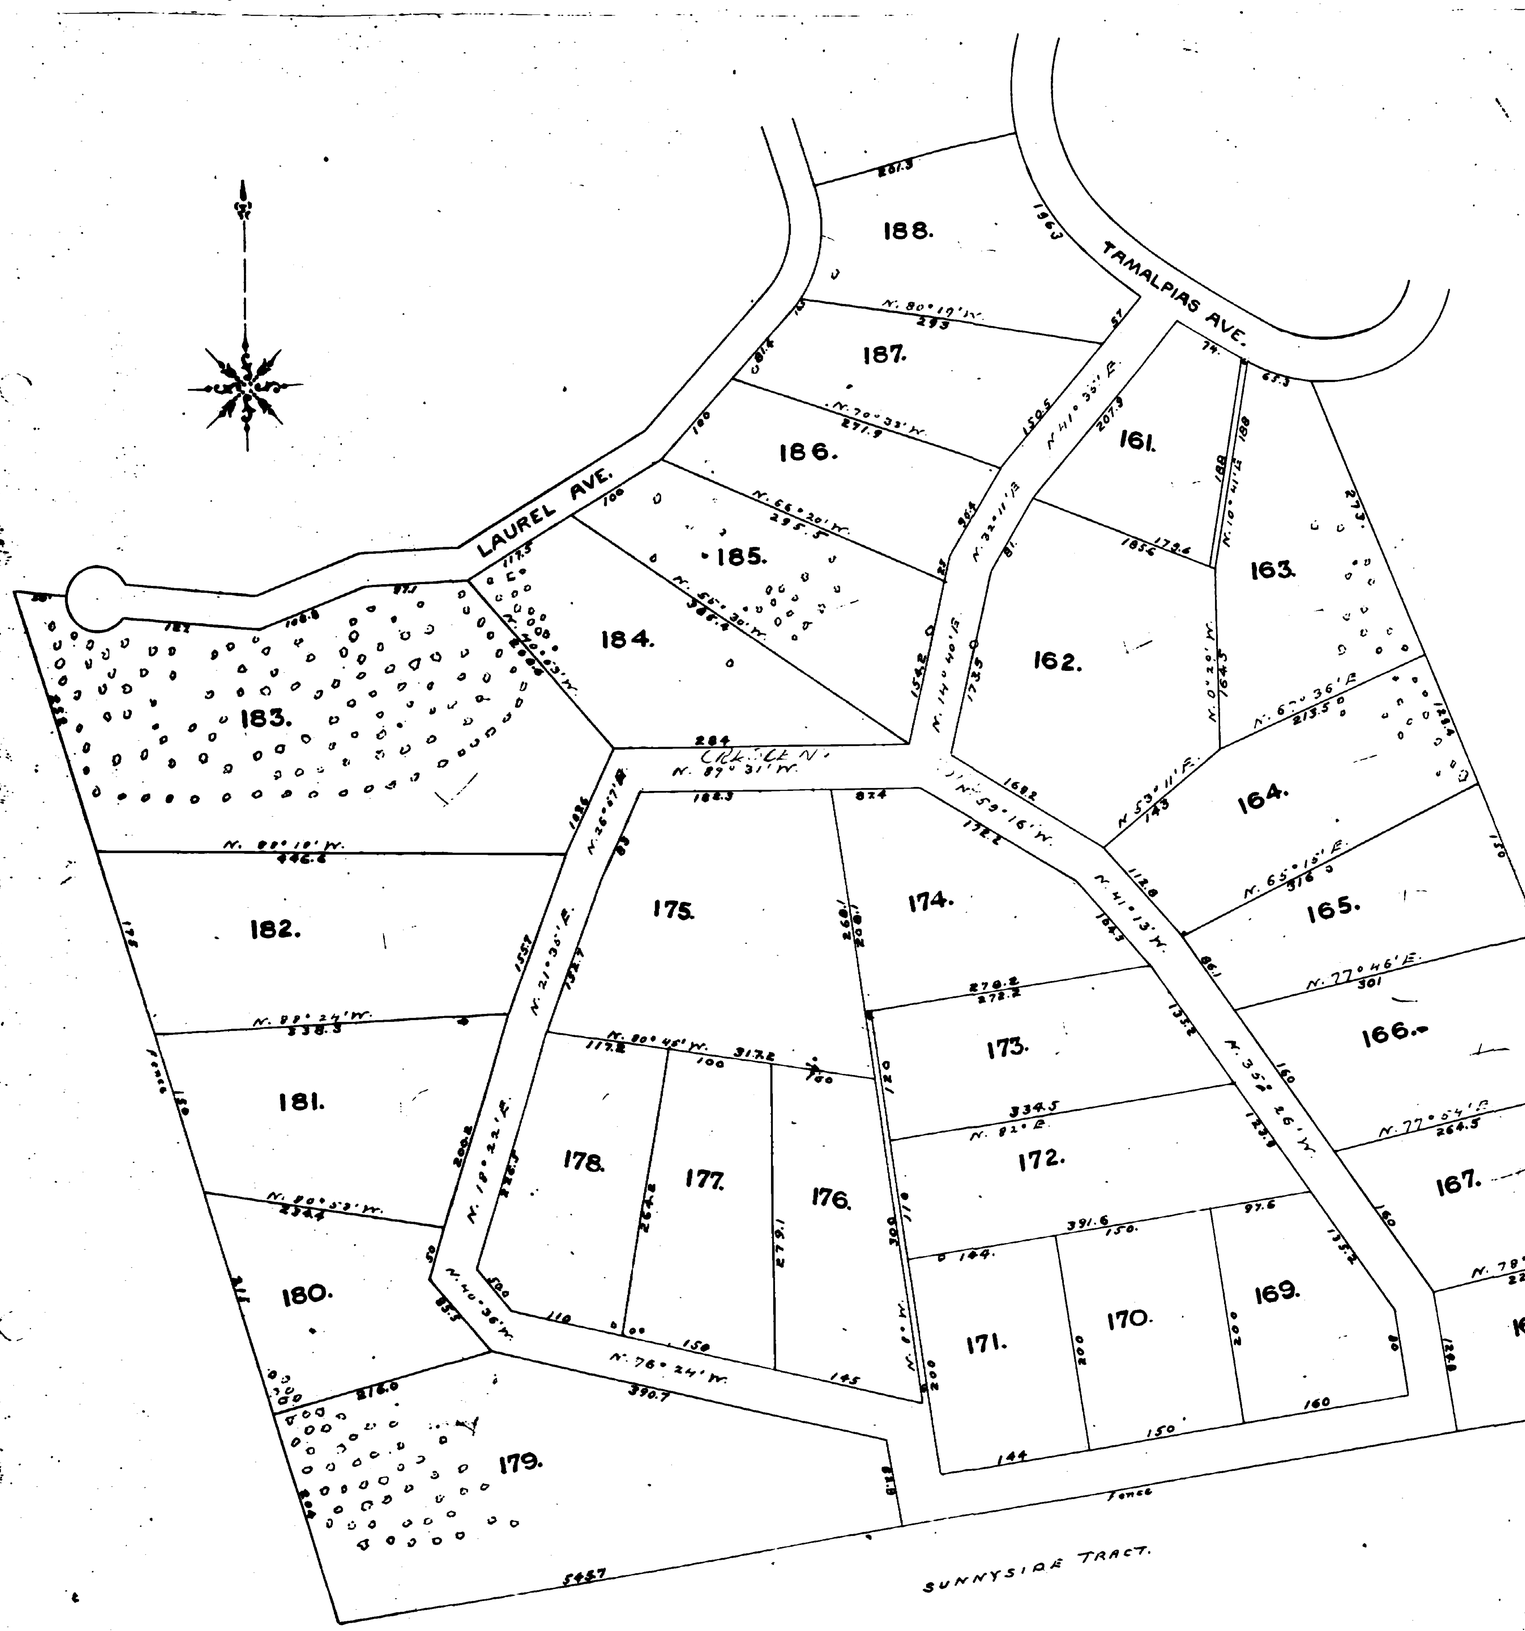

ROSS VALLEY PARK VILLA LOTS

SAN ANSELMO

MARIN CO. CAL.

1904

SCALE, 100 FEET TO ONE INCH.

Geo. M. Doige C.E. Surveyor.

I, THE UNDERSIGNED, SIDNEY V. SMITH, DO HEREBY CERTIFY THAT I AM THE PROPRIETOR OF THE PROPERTY LAID OUT, SUBDIVIDED AND DESCRIBED IN THE ACCOMPANYING MAP OR PLAT OF SUBDIVISION.

DECEMBER 30th 1904.

Sidney V. Smith

State of California
City and County of San Francisco.

On this tenth day of January in the year One Thousand Nine Hundred and five, before me, Frank L. Owen, a Notary Public in and for the said City and County, residing thereon, duly commissioned and sworn, personally appeared Sidney V. Smith, known to me to be the person whose name is subscribed to the annexed instrument and acknowledged to me that he executed the same.

In Witness Whereof, I have hereunto set my hand and affixed my official seal, at my office in the City and County of San Francisco the day and year in this certificate first above written.

Frank L. Owen

Notary Public
In and for the City and County of San Francisco, State of California.

Filed for record and recorded at the Request of Abstract Title Co. Jan 11th 1905 at 55 min past 9 o'clock A.M.

E. J. Connell 2-14
County Recorder.